


Facade 1-3 S1:30

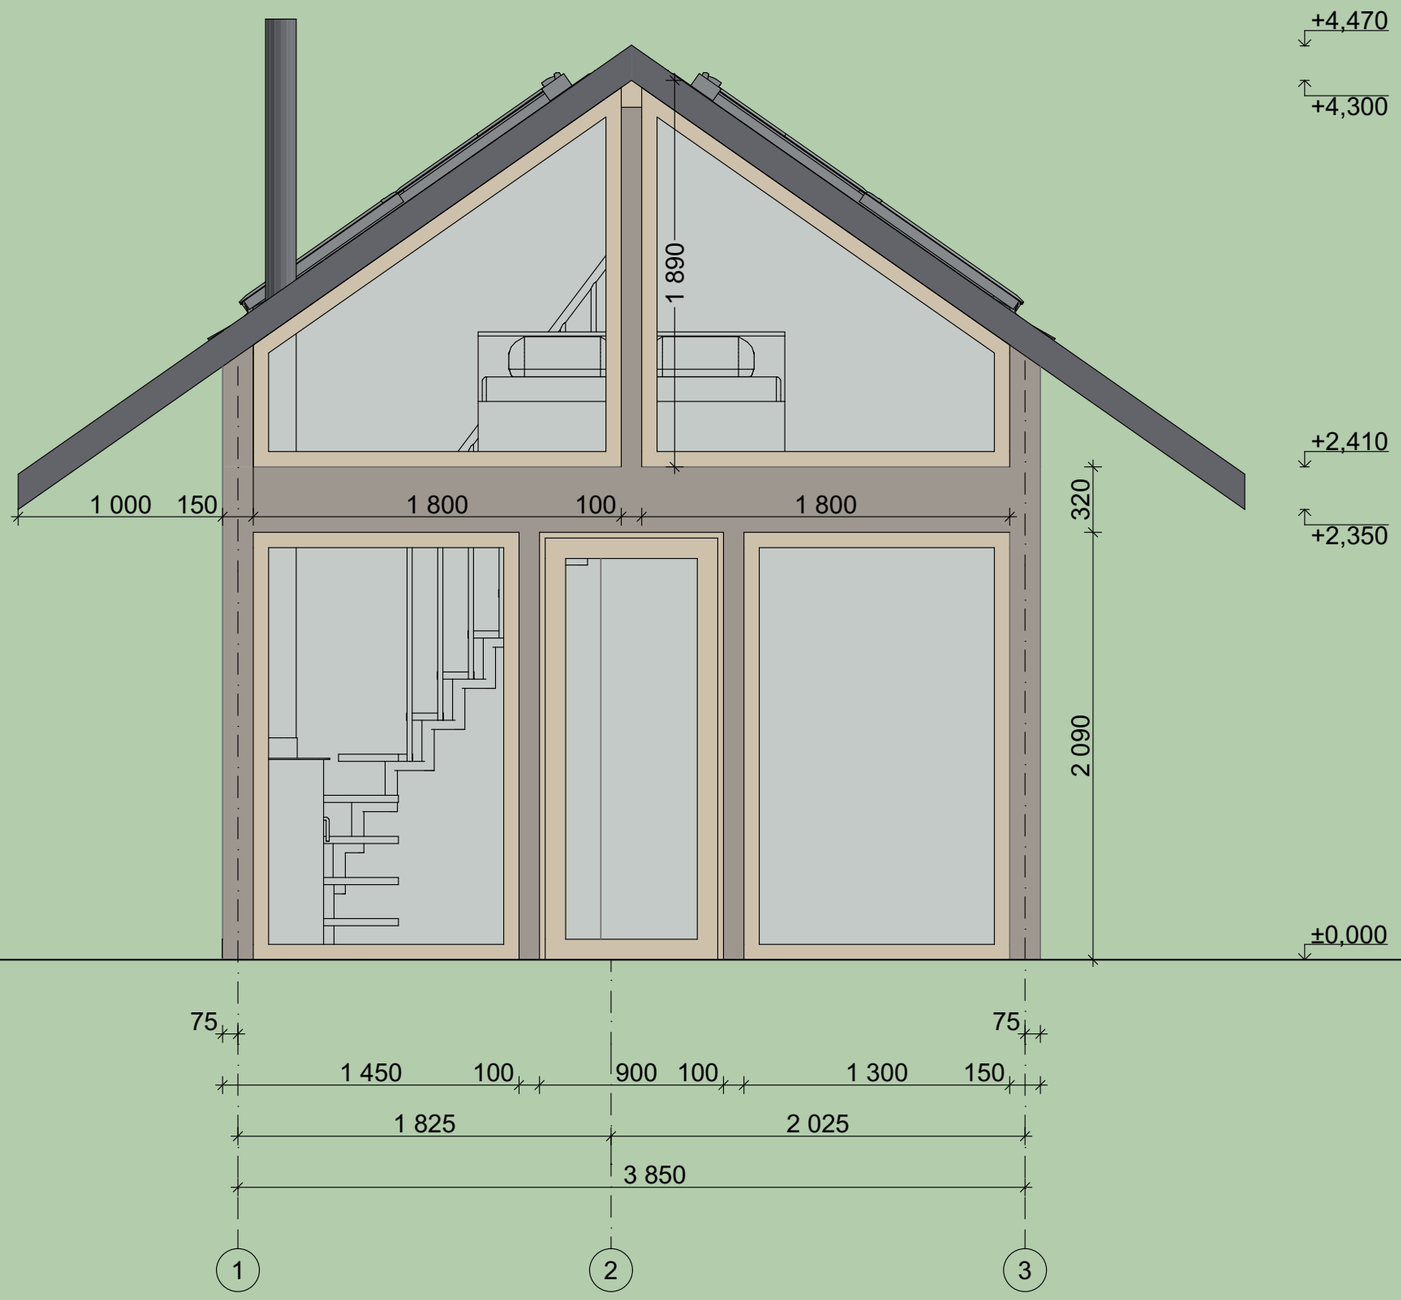


Facade B-A S1:30

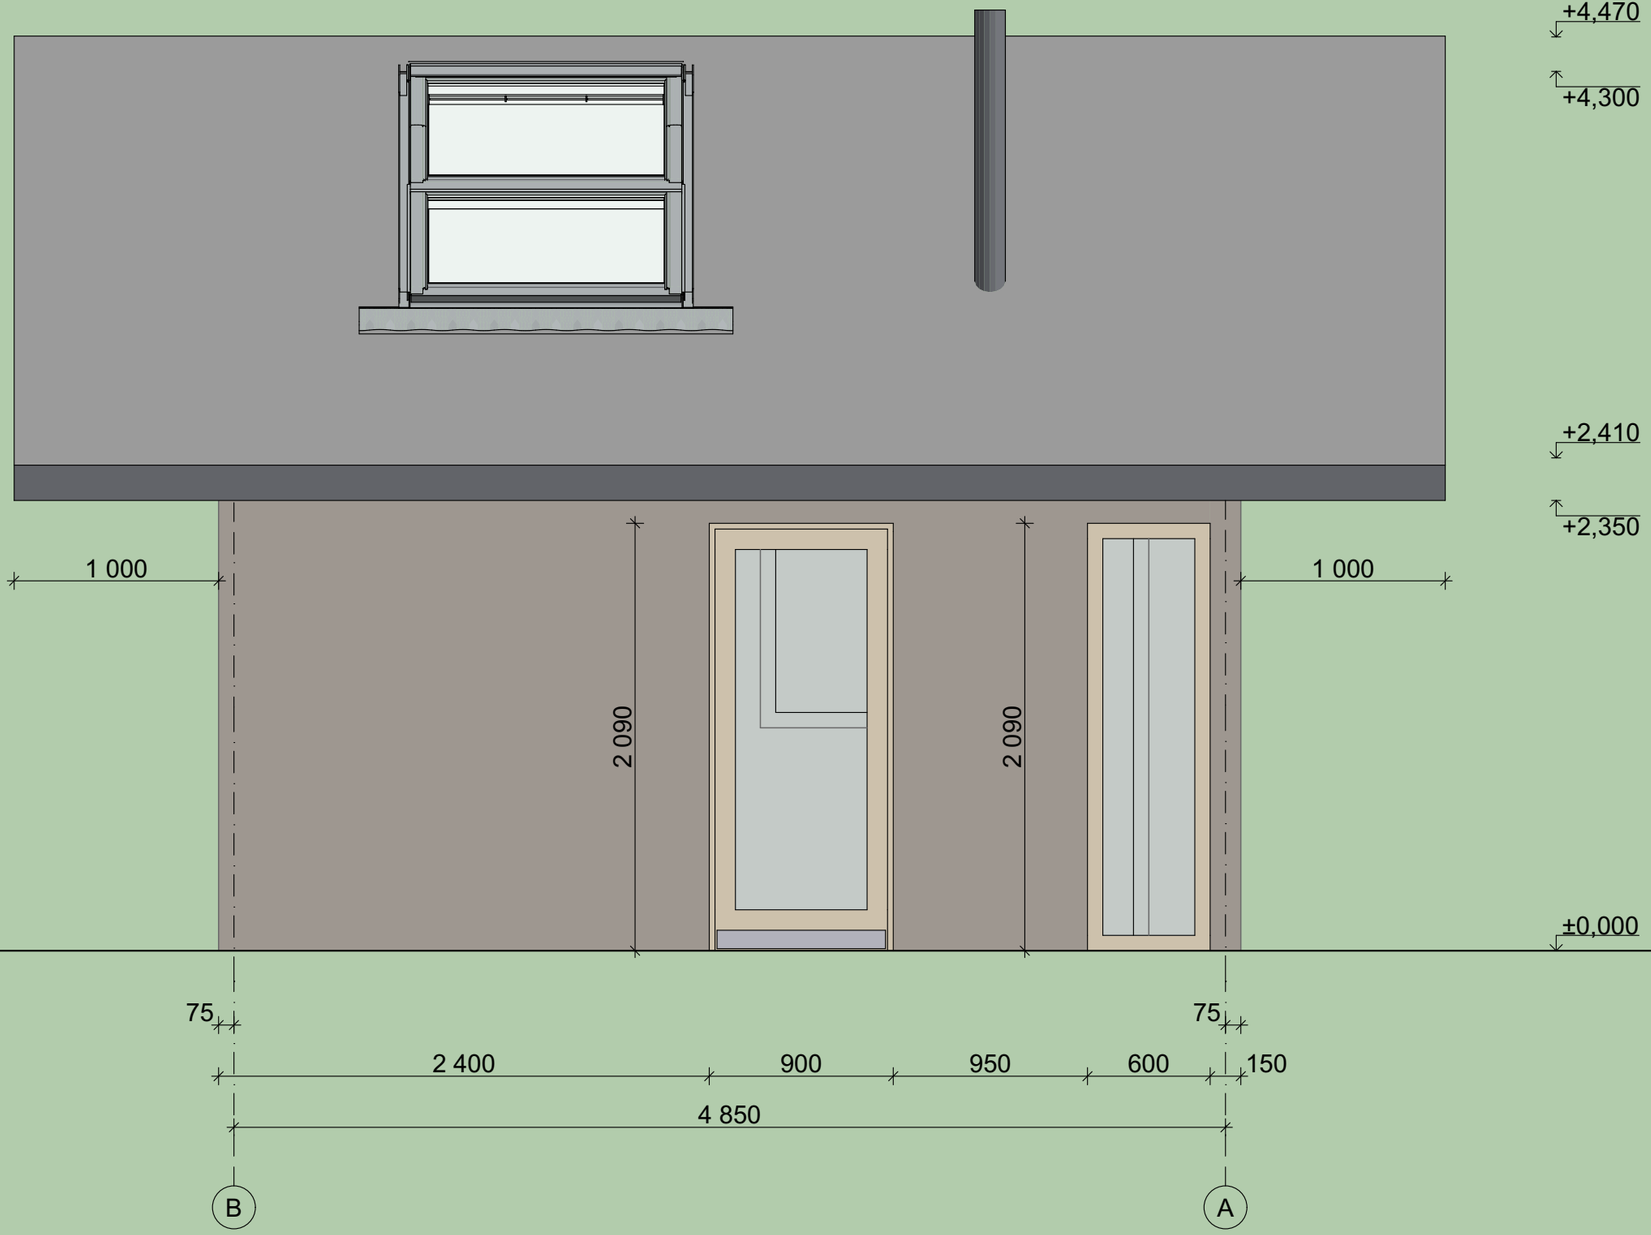


Facade A-B S1:30

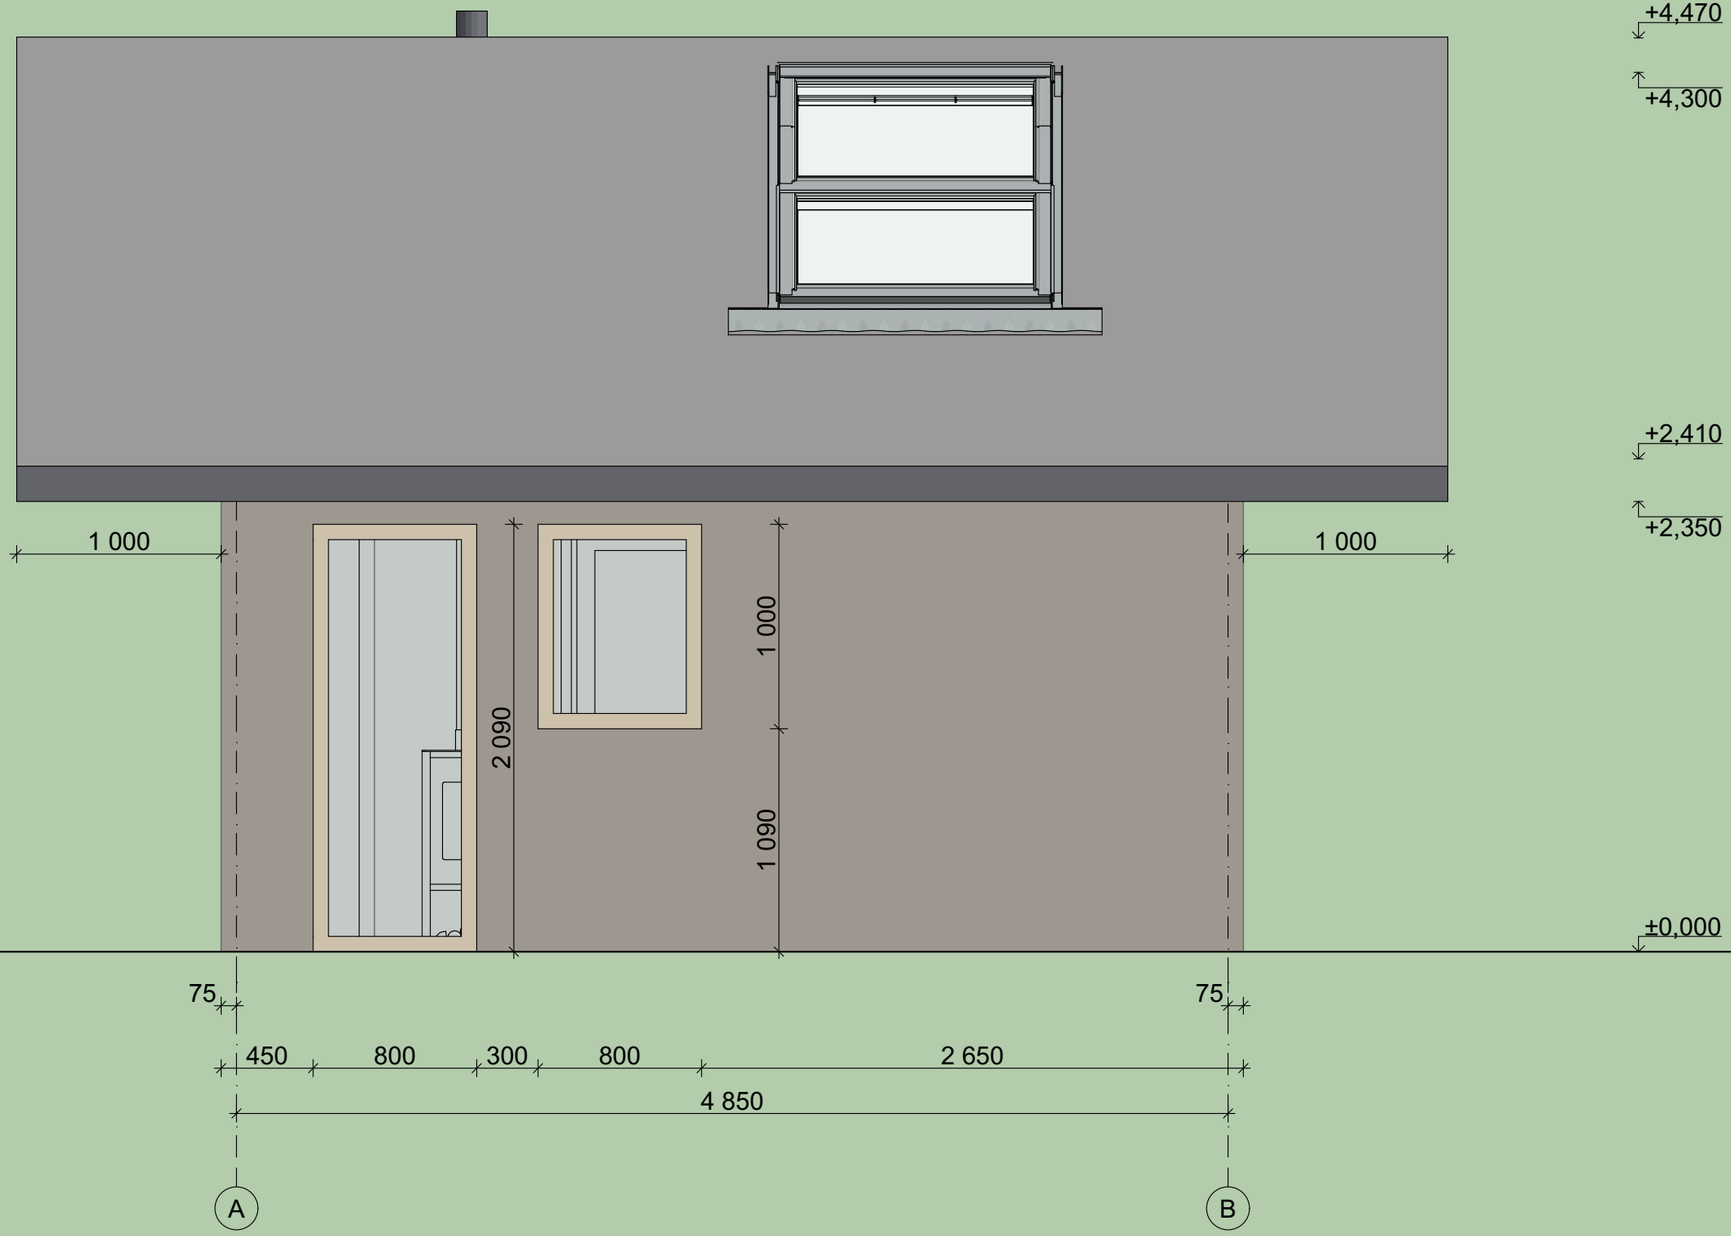


Facade 3-1 S1:30

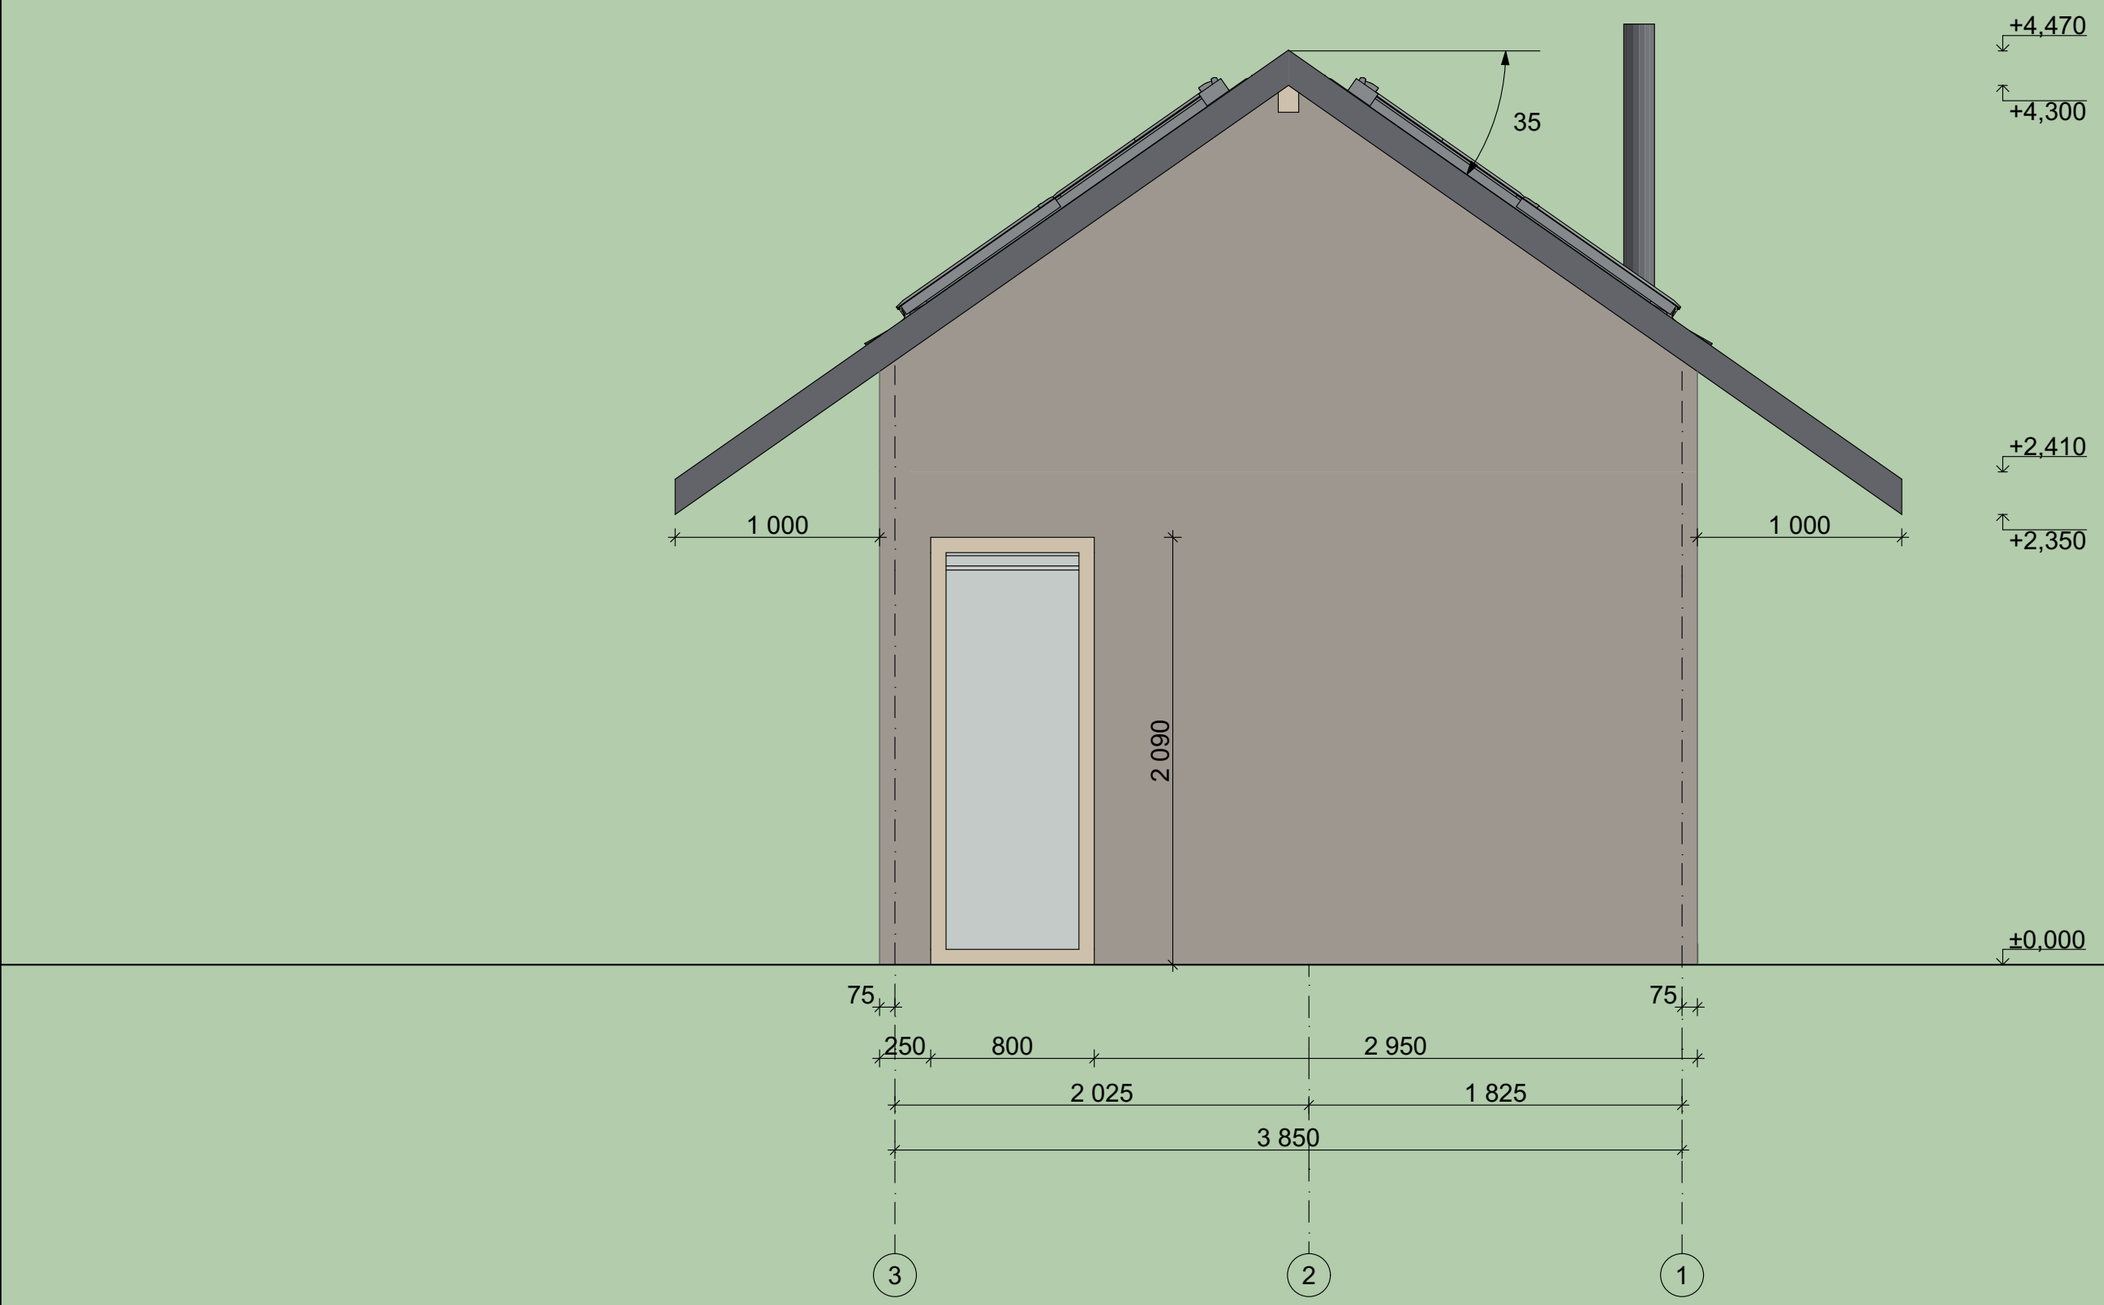


1st floor plan S:130

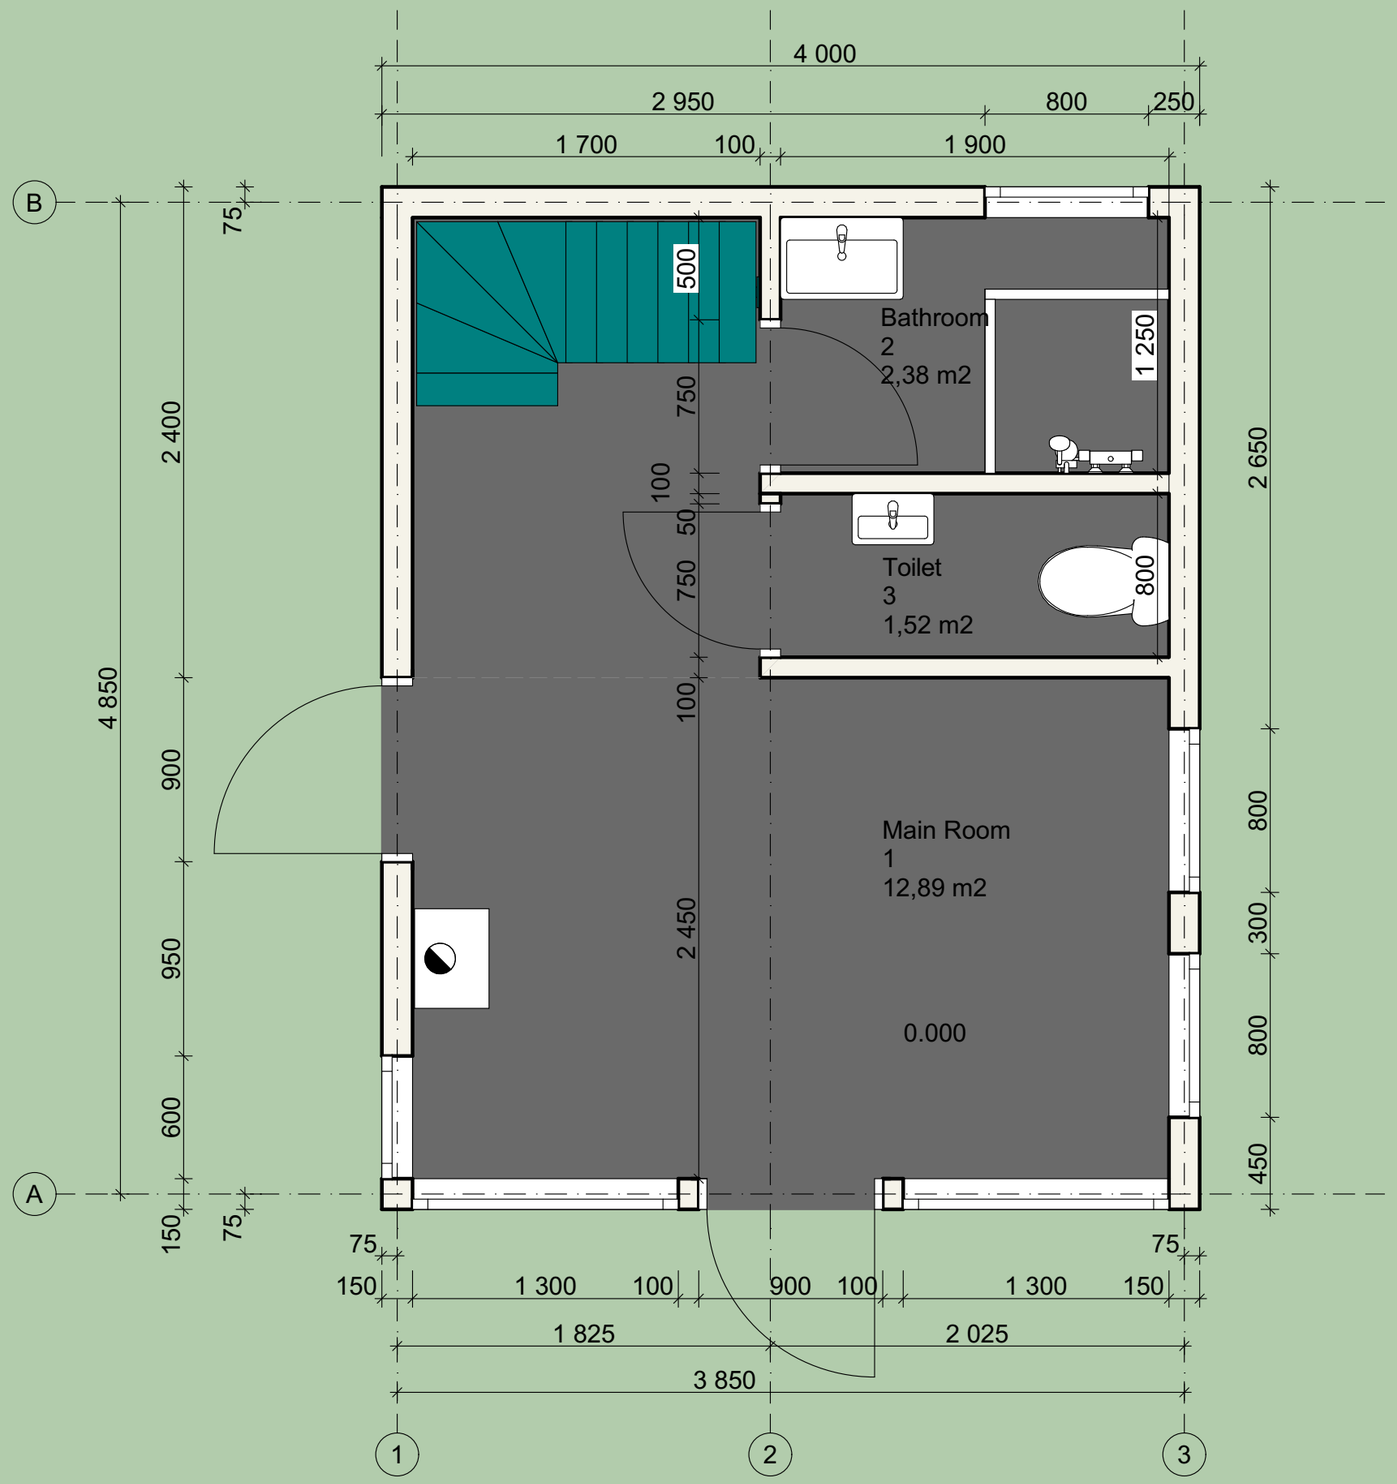


2nd floor plan S1:30

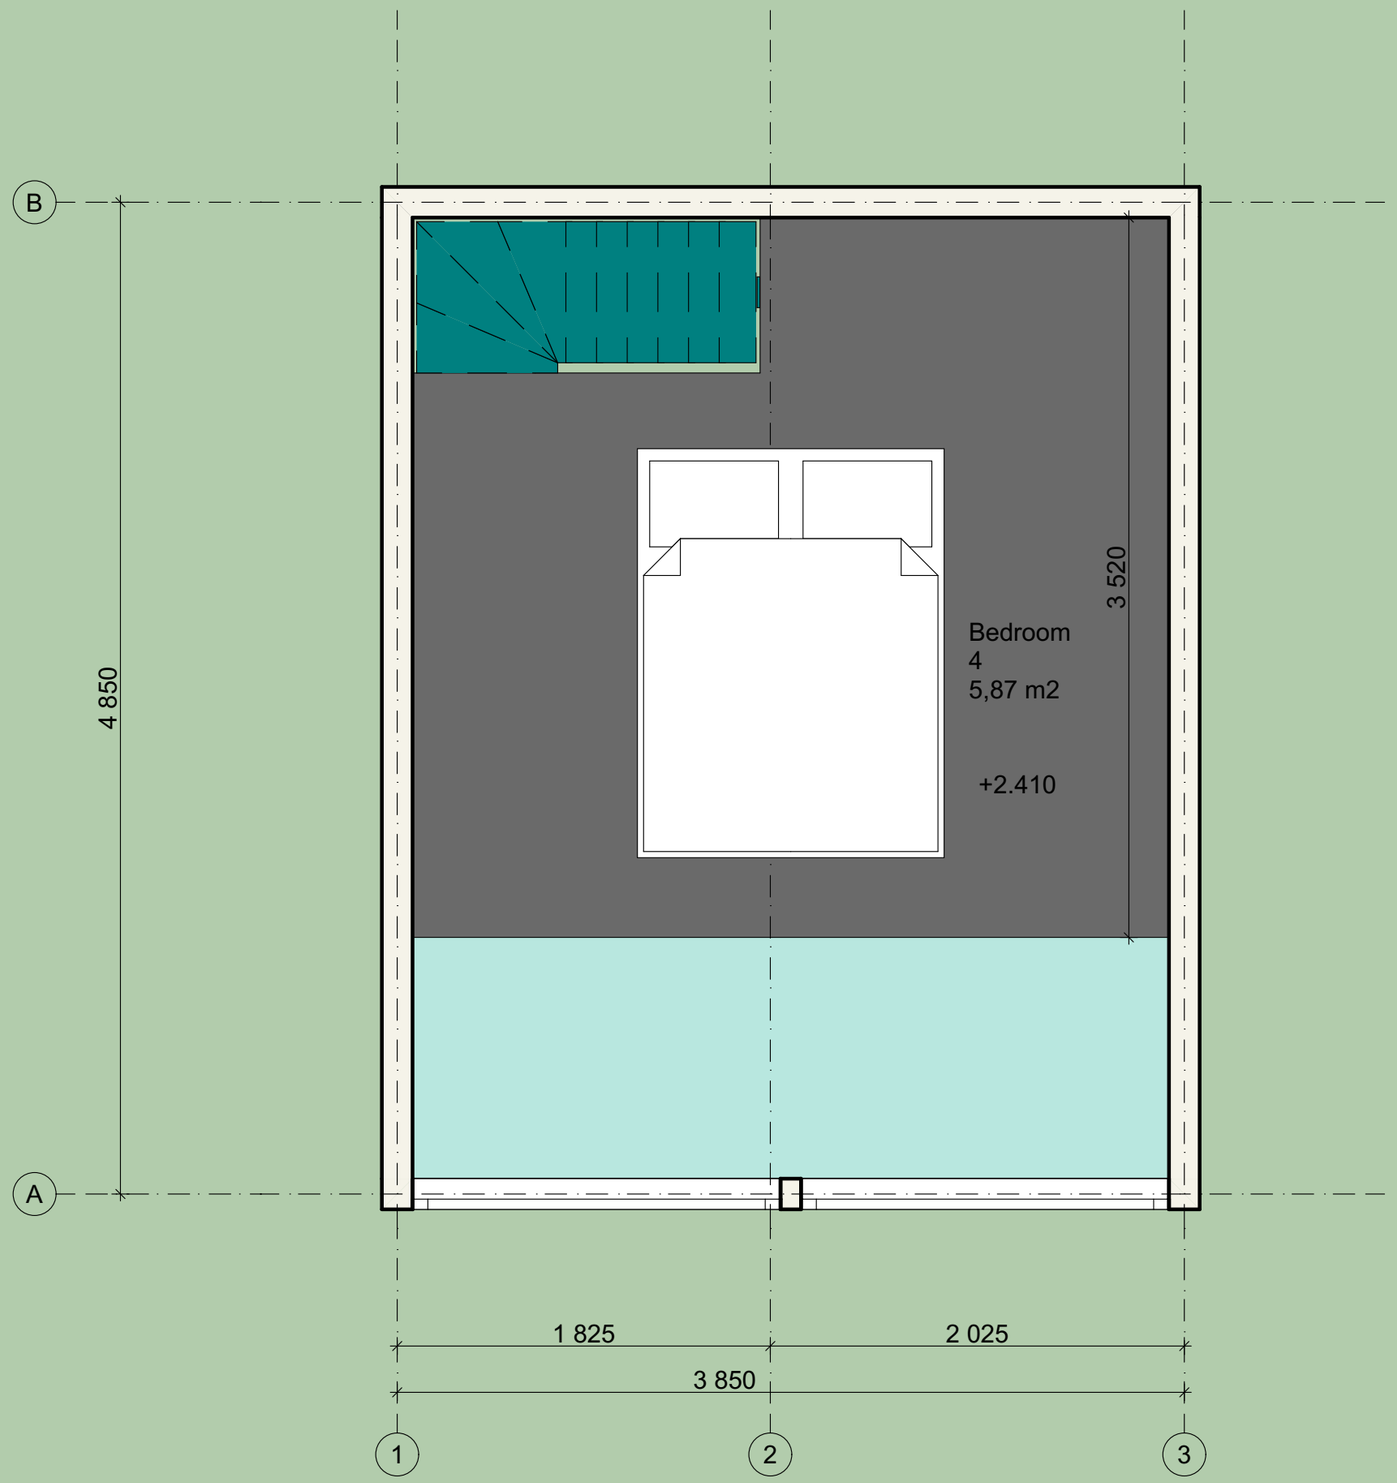


3D-view

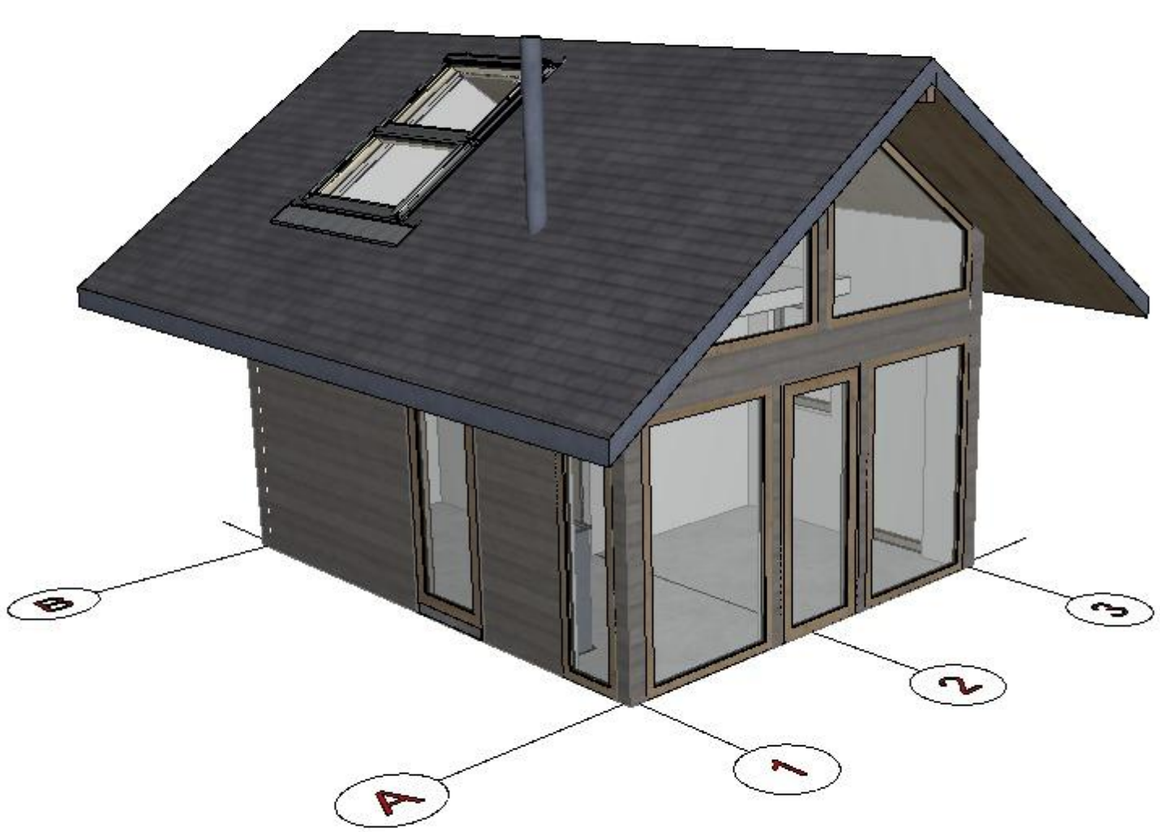


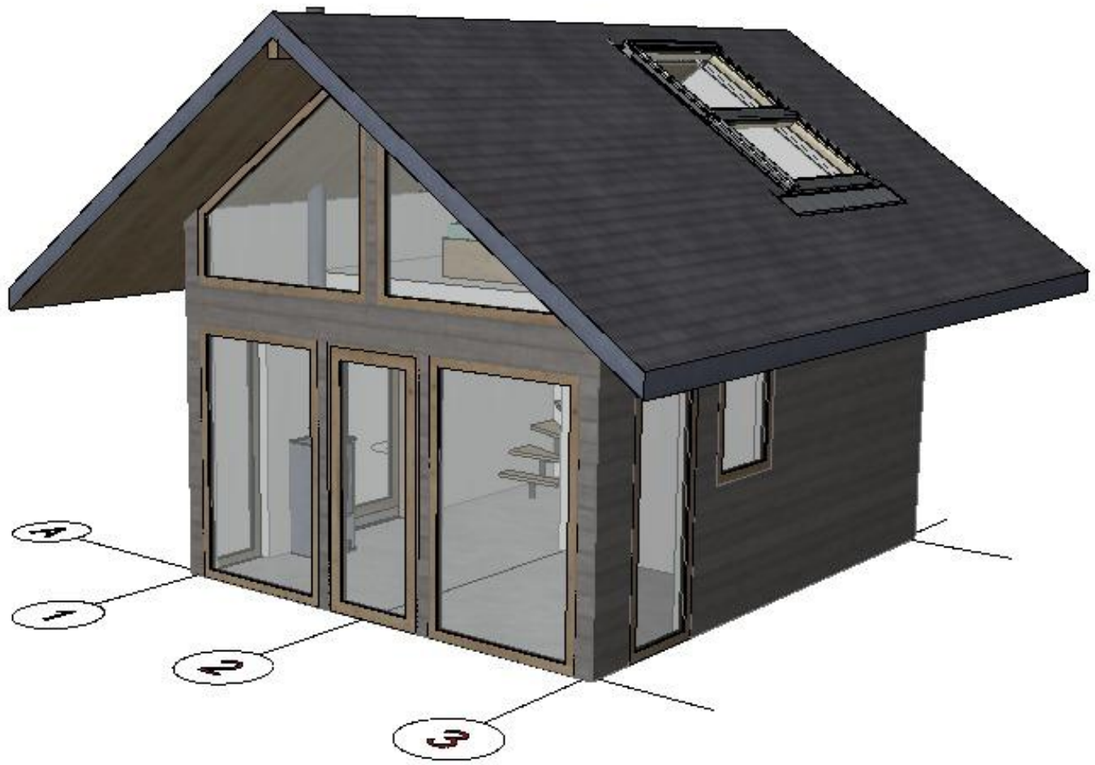



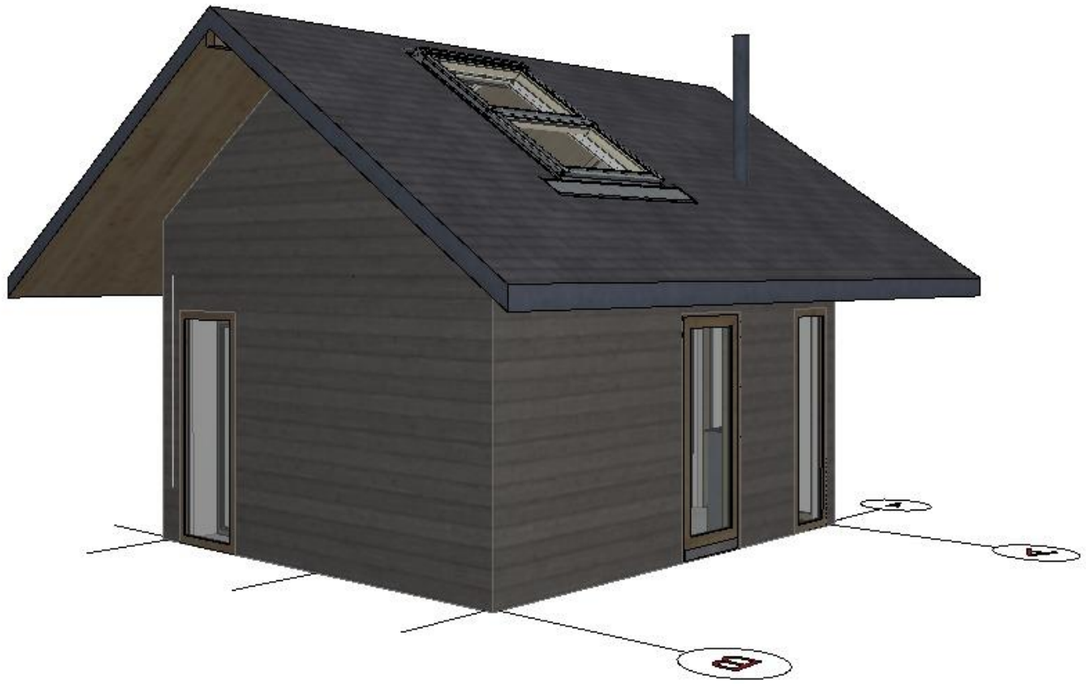

1st floor S1:30

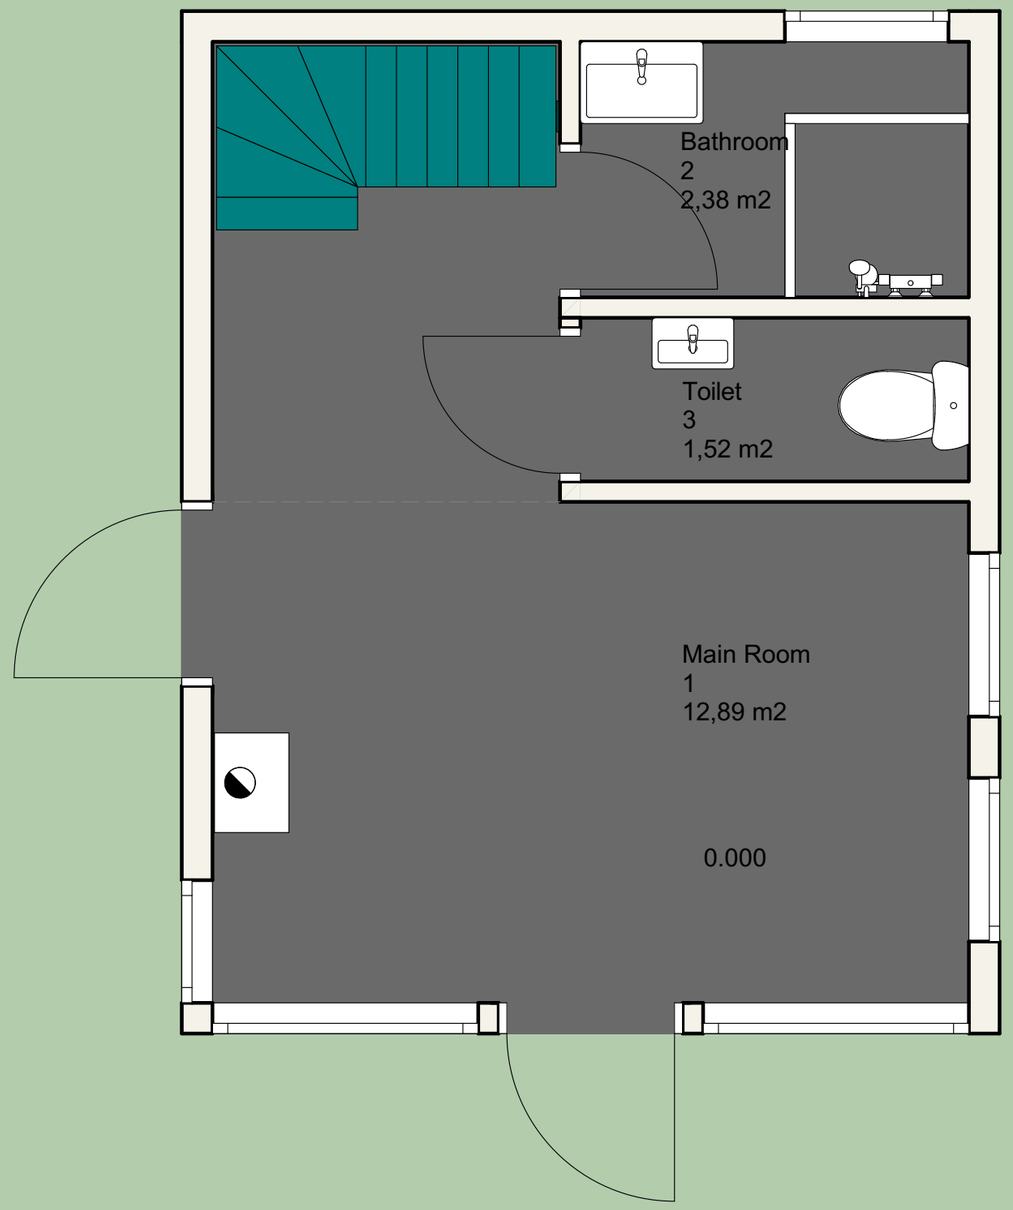

2nd floor S1:30

